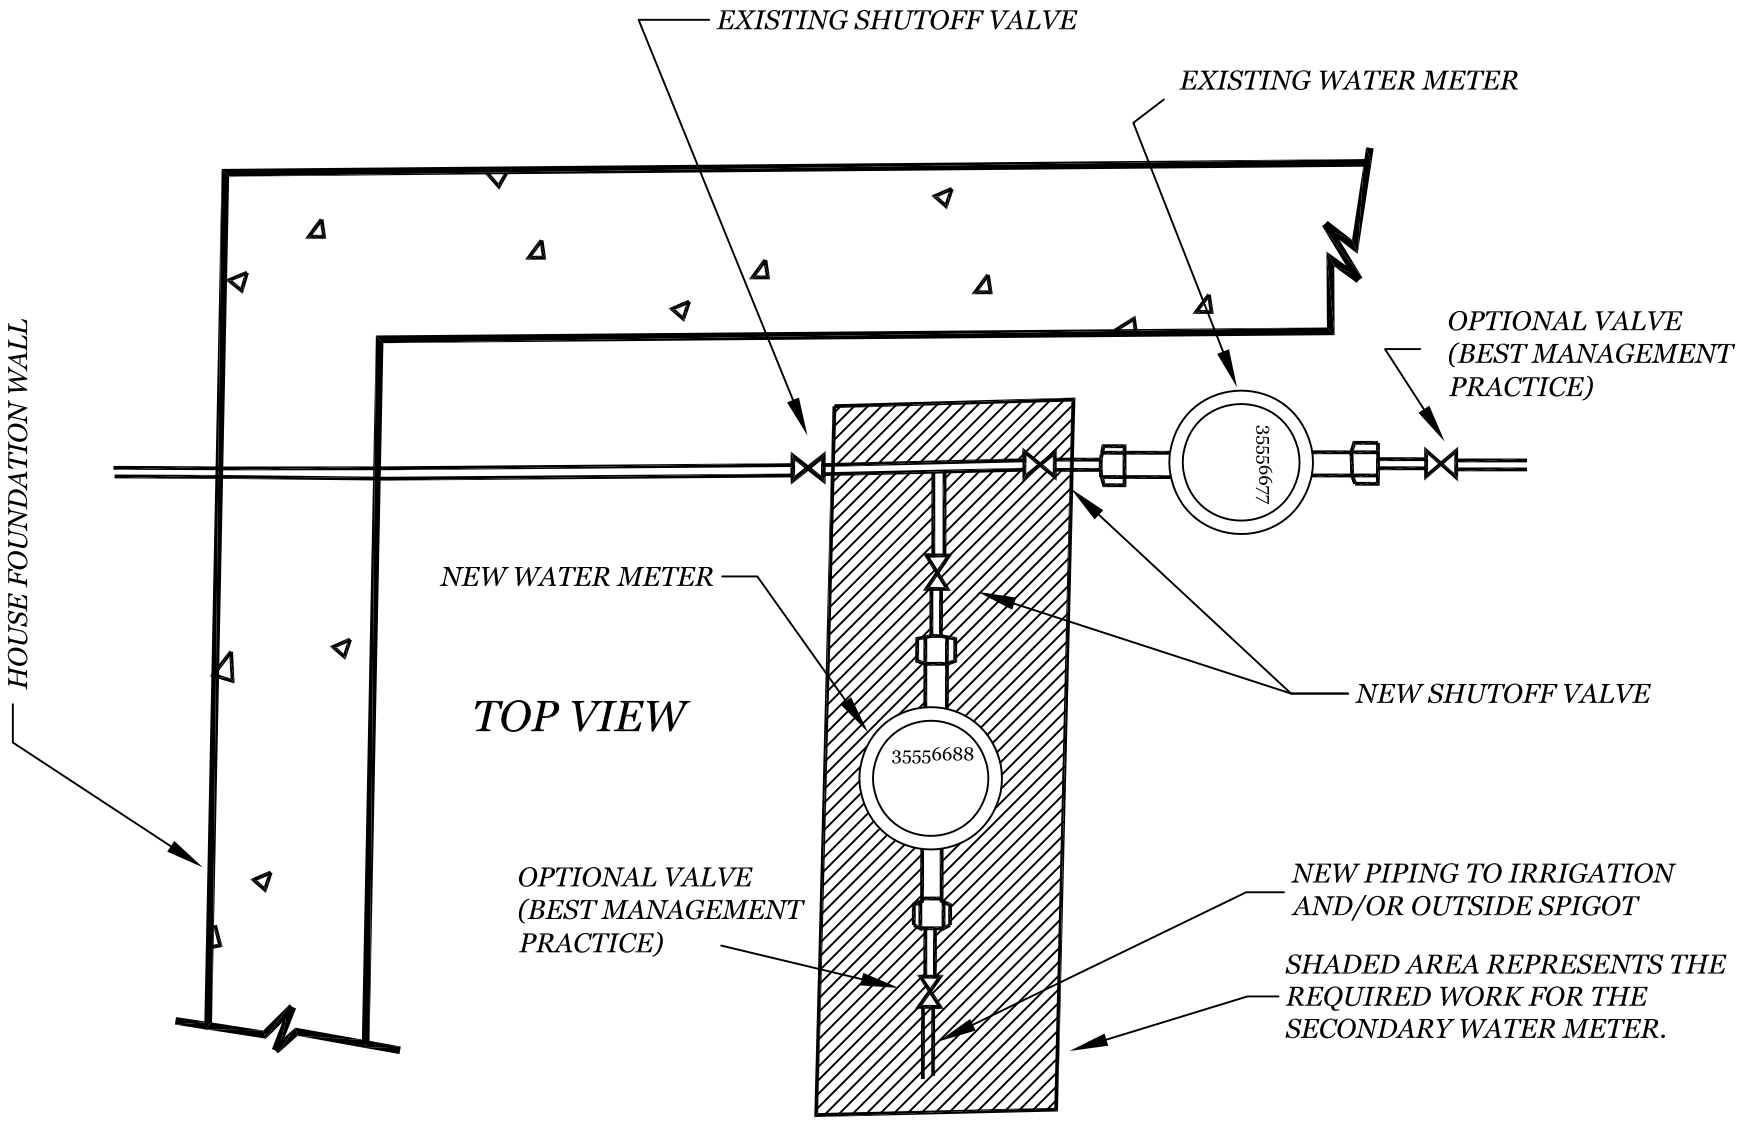

PLAN VIEW

NOT TO SCALE

TOWN OF TEWKSBURY
DEPARTMENT OF PUBLIC WORKS

SECONDARY WATER METER TYPICAL LAYOUT